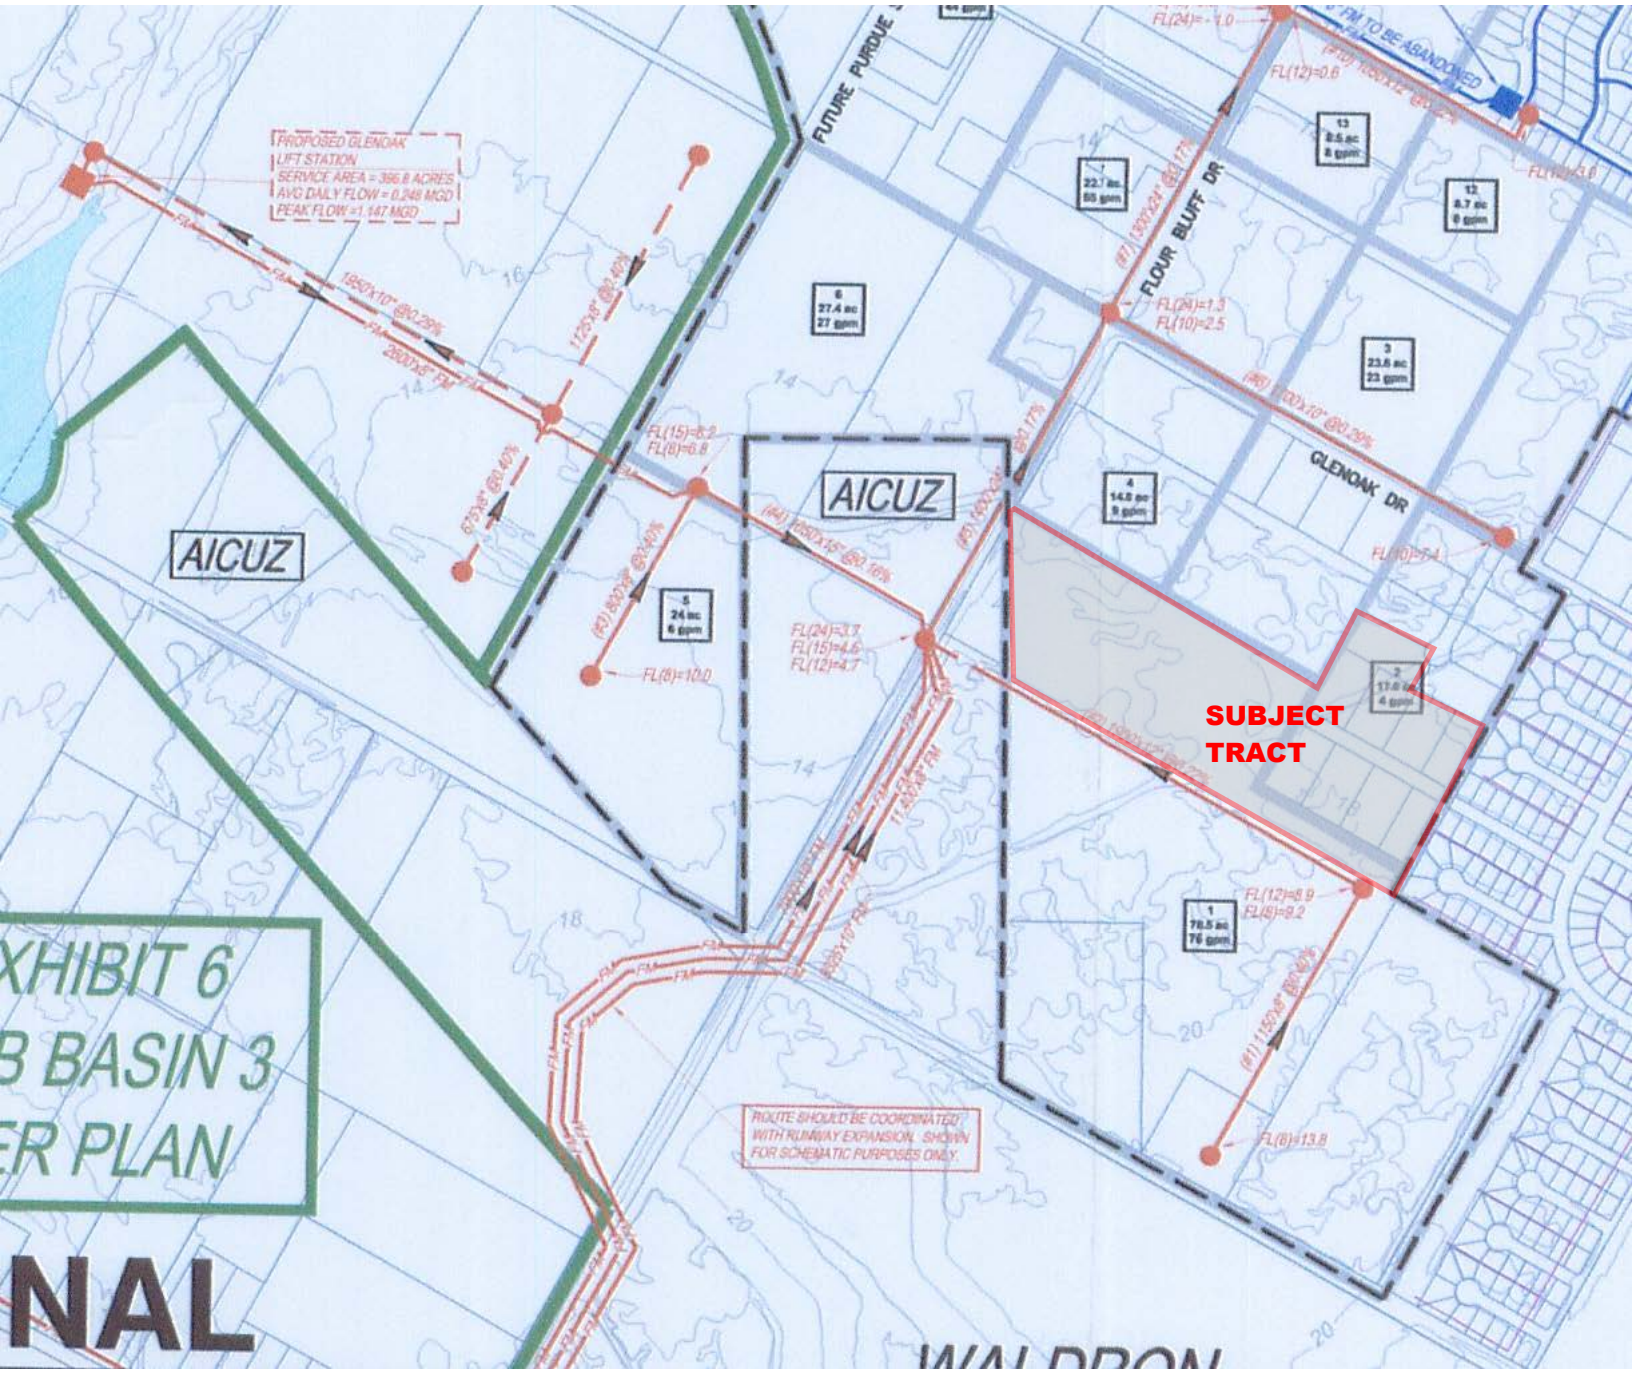

EXHIBIT B

WASTEWATER MASTER PLAN