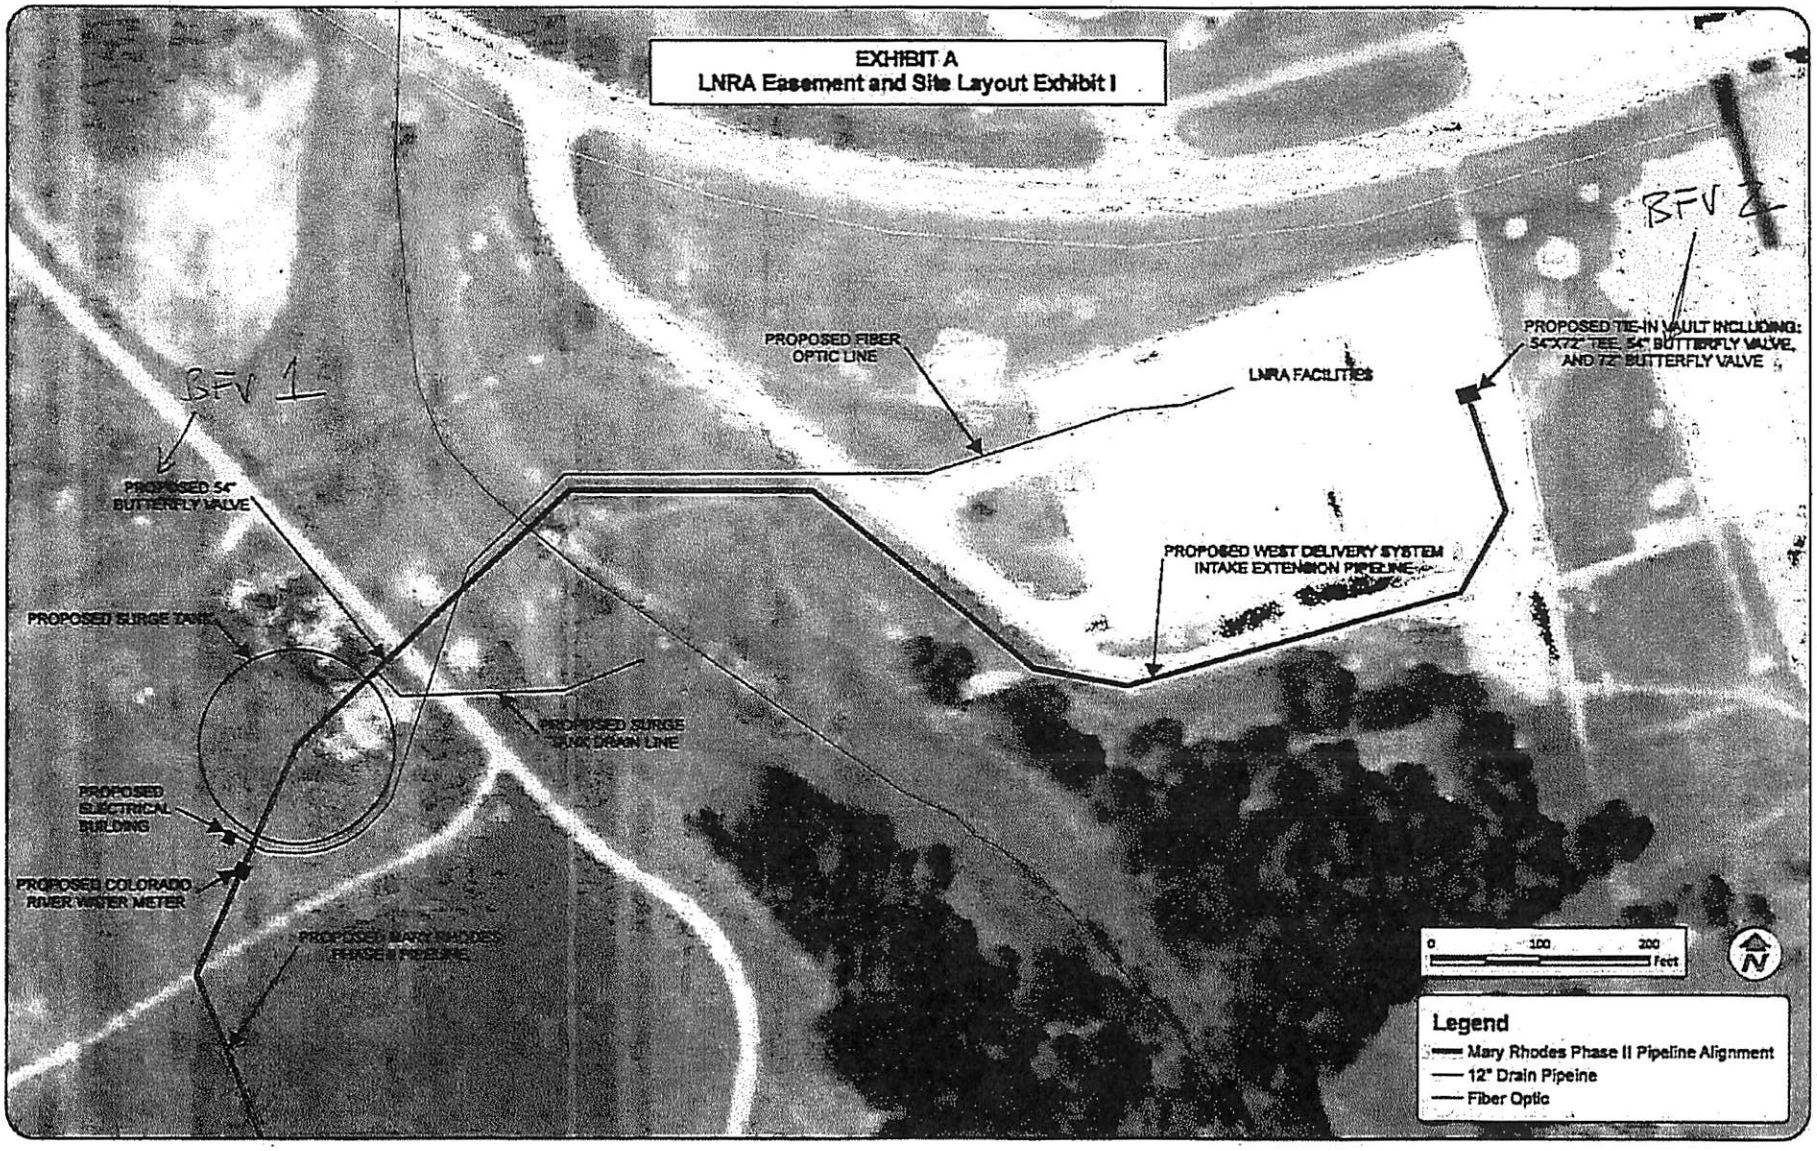
EXHIBIT A
LNRA Easement and Site Layout Exhibit I
BFV 1
BFV 2
PROPOSED FIBER OPTIC LINE
LNRA FACILITIES
PROPOSED TIE-IN VAULT INCLUDING: 54"X72" TEE, 54" BUTTERFLY VALVE, AND 72" BUTTERFLY VALVE
PROPOSED 54" BUTTERFLY VALVE
PROPOSED WEST DELIVERY SYSTEM INTAKE EXTENSION PIPELINE
PROPOSED SURGE TANK
PROPOSED SURGE TANK DRAIN LINE
PROPOSED ELECTRICAL BUILDING
PROPOSED COLORADO RIVER WATER METER
PROPOSED MARY RHODES PHASE II PIPELINE
0
100
200
Feet
N
Legend
Mary Rhodes Phase II Pipeline Alignment
12" Drain Pipeine
Fiber Optic