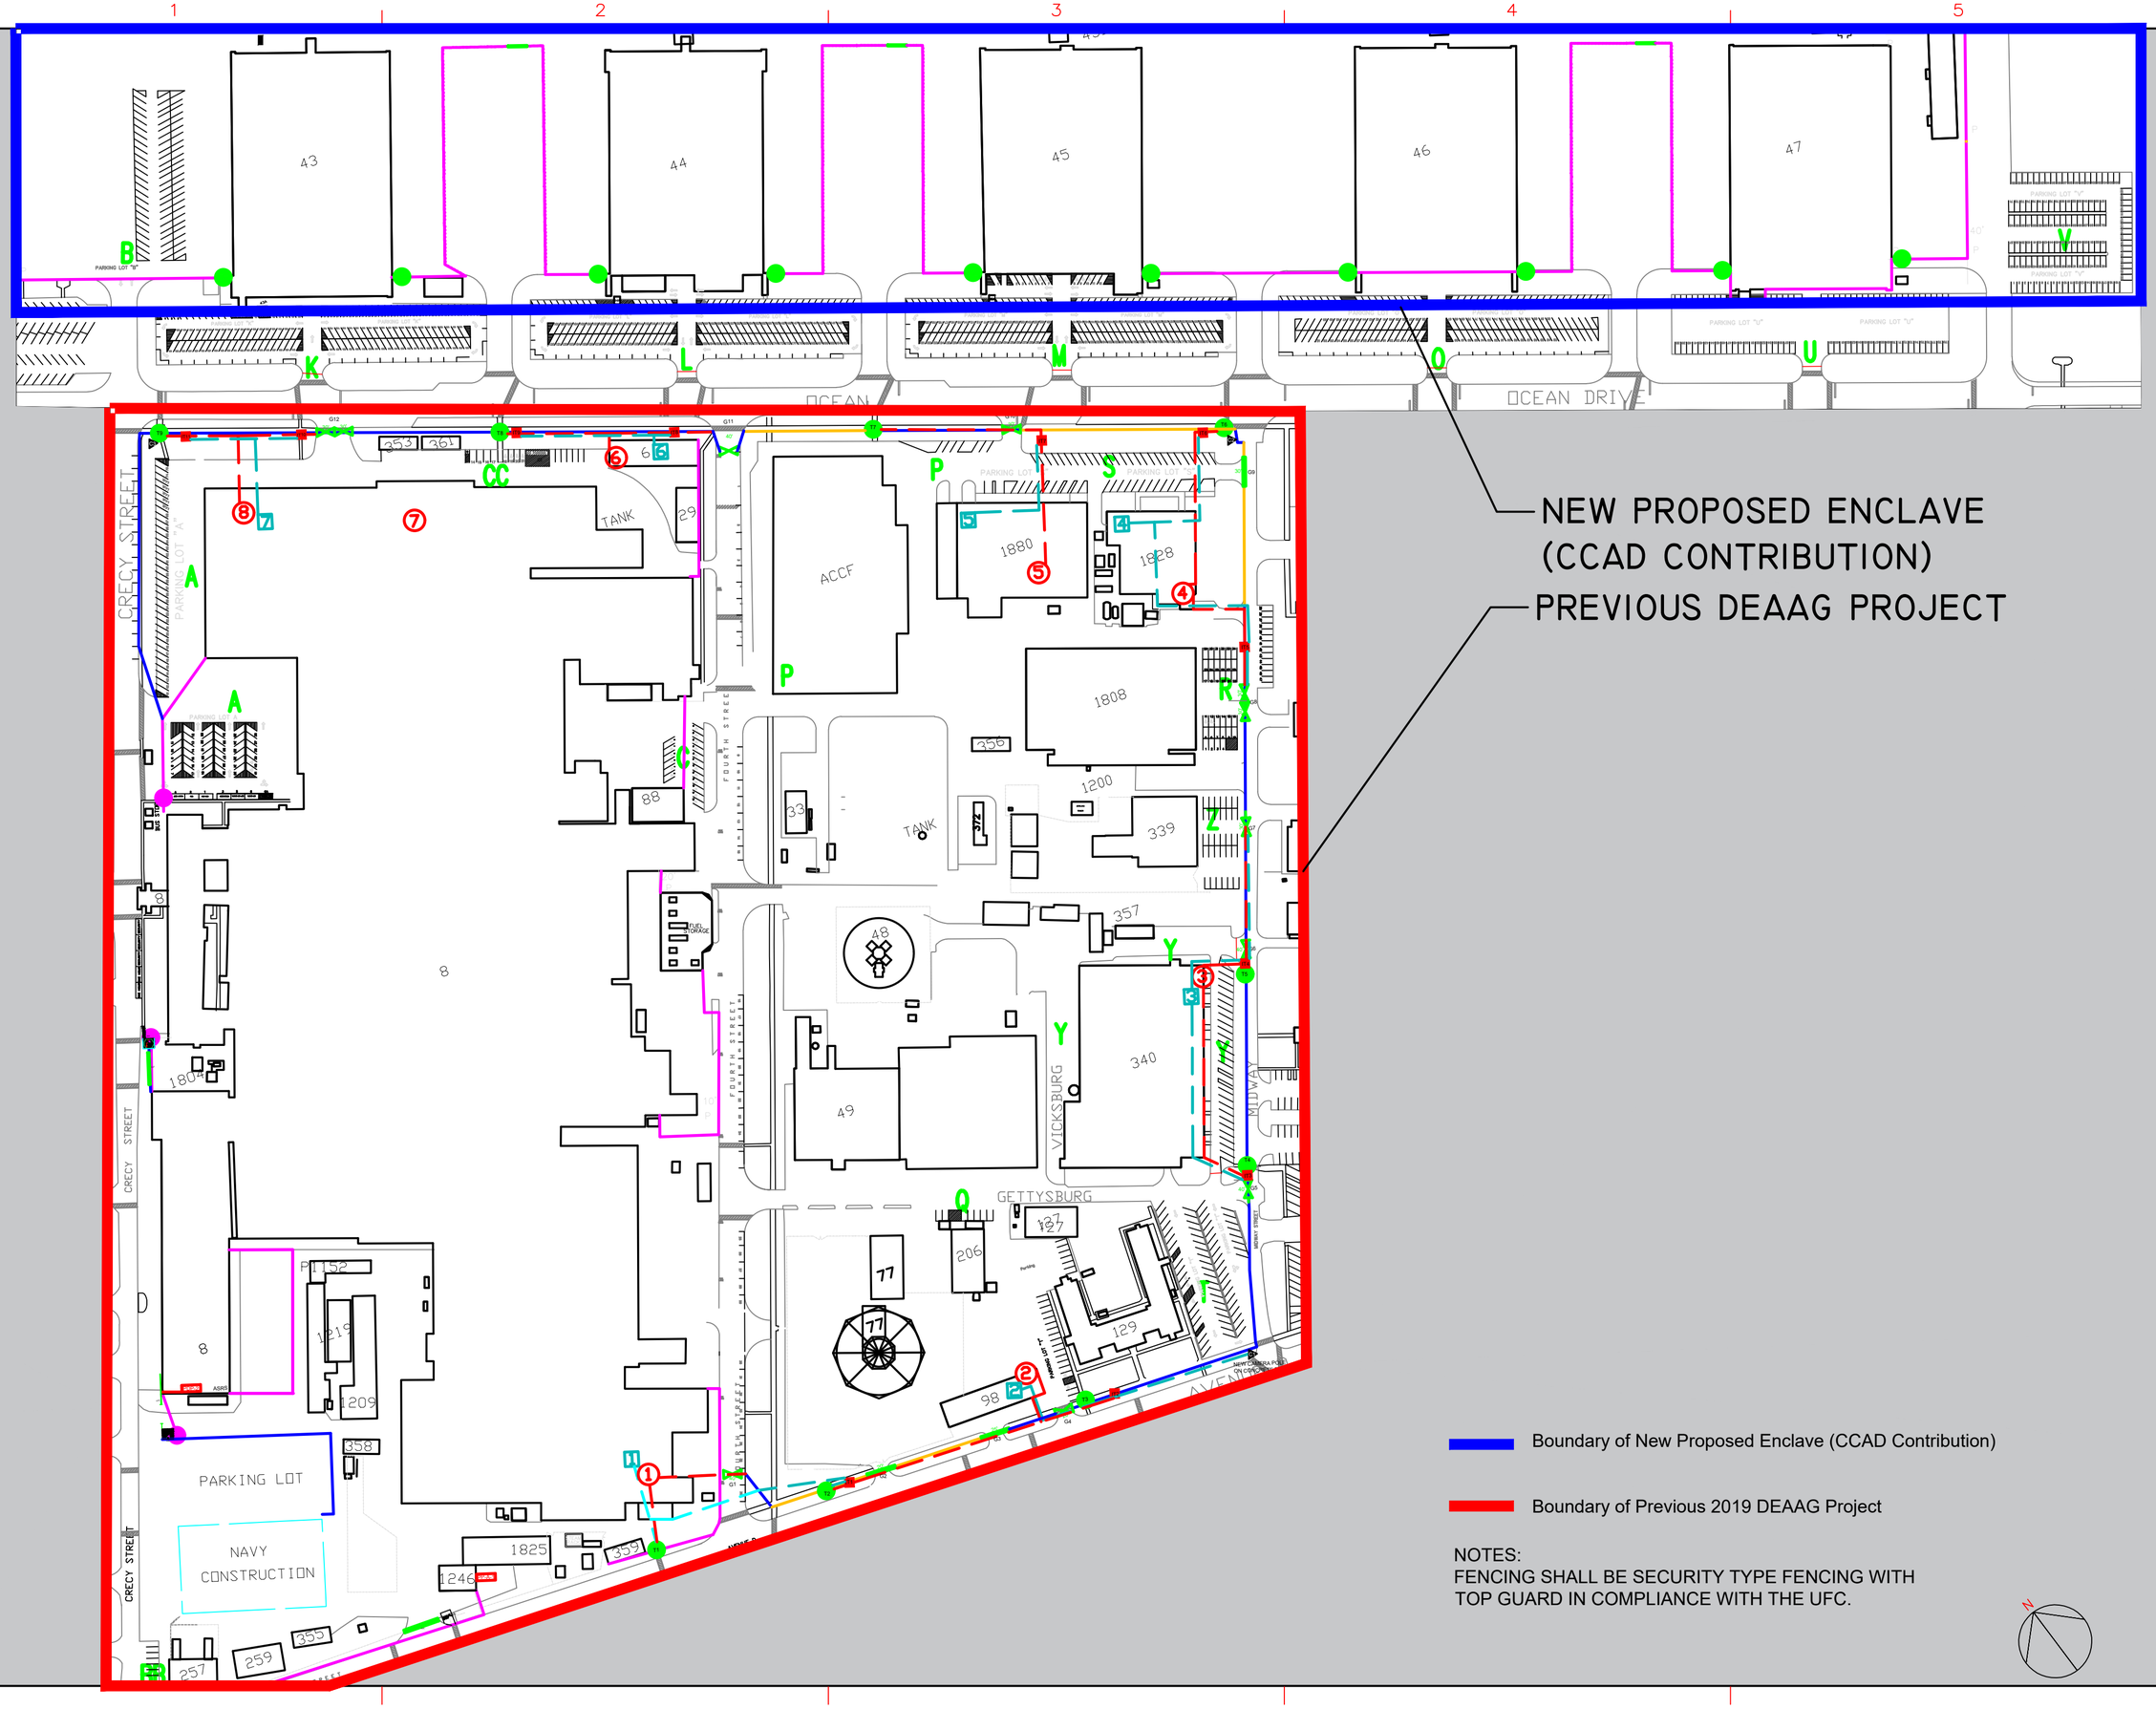

NOTES:
FENCING SHALL BE SECURITY TYPE FENCING WITH TOP GUARD IN COMPLIANCE WITH THE UFC.

Mark	Description	Date	Appr.	Mark	Description	Date	Appr.

File name: FEMD-TIIISN-Arch_C-Size.dwg

Designed by: –
Dwn by: –
Ckd by: –
Reviewed by: –
Submitted by: –
Date: 05Feb2020
Rev. –
Design file no. –
Drawing code: –
Plot date: –
Plot scale: –

DIRECTORATE OF INFRASTRUCTURE AND RISK MANAGEMENT
CORPUS CHRISTI ARMY DEPOT

FACILITIES ENGINEERING MANAGEMENT DIVISION
Building 8, 2nd Floor
FOUO For Official Use Only FOUO

CORPUS CHRISTI ARMY DEPOT
SECURITY ENCLAVE/FENCING

OVERVIEW

Sheet Size: "Arch C"
Sheet Reference:
G-001
Sheet 1 of 1