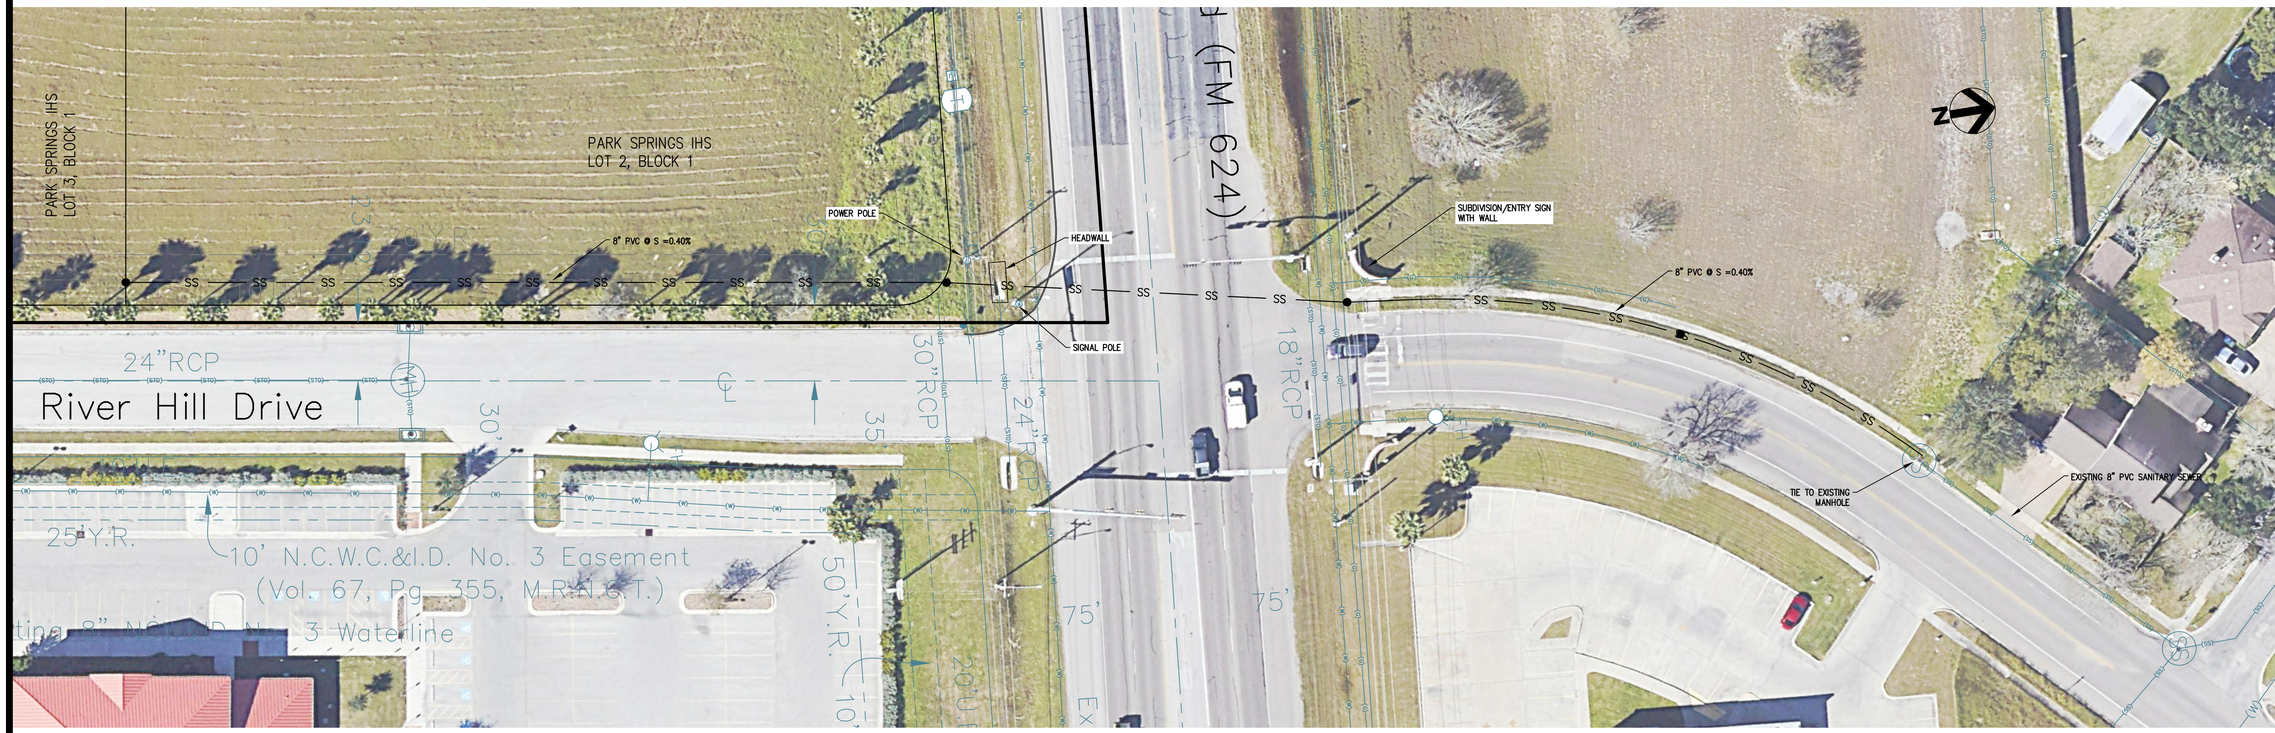

SANITARY SEWER LINE PLAN VIEW

GRAPHIC SCALE
1"=30'

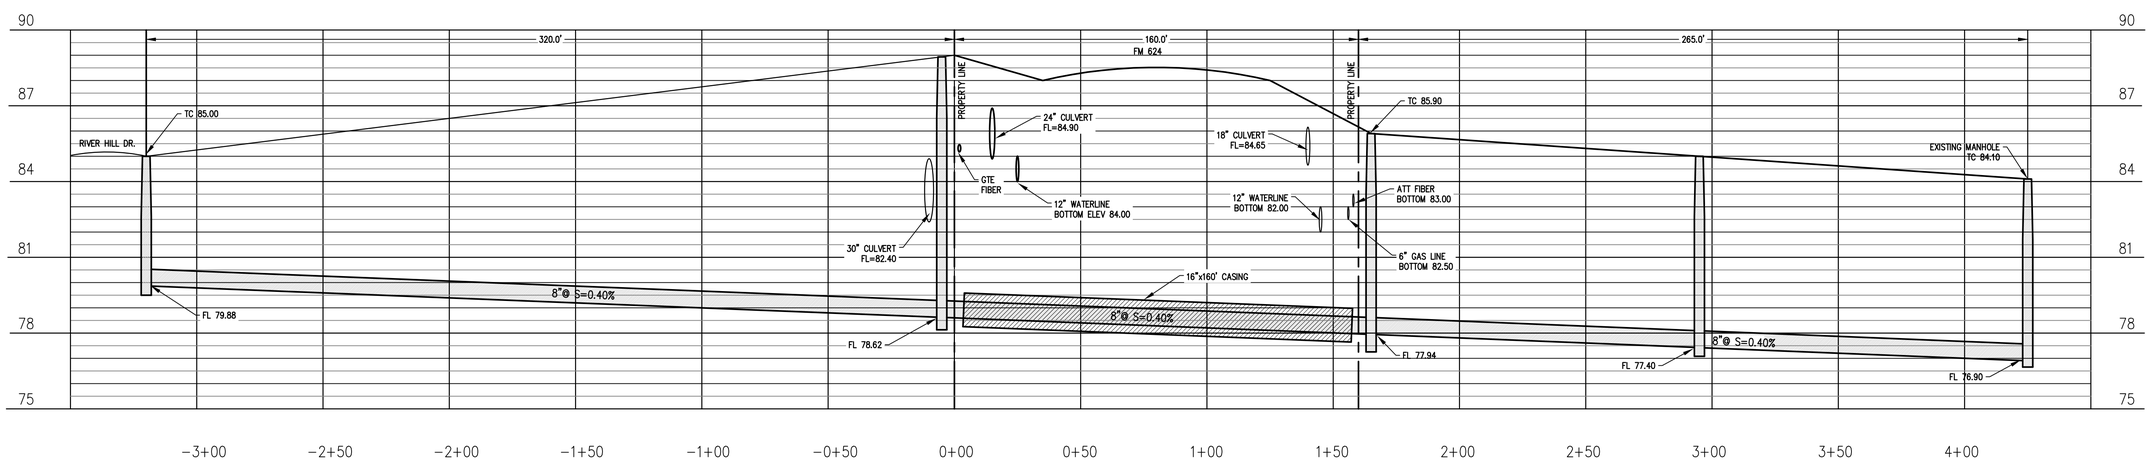

SANITARY SEWER LINE PLAN AND PROFILE

GRAPHIC SCALE
1"=30' HORIZONTAL
1" = 3' VERTICAL

S:\Projects\43000up\43223\0001\x-432230001-civilbase.dwg modified by agr on Sep 11, 2018 - 2:43pm

©2018 by Urban Engineering

REV.	BY	DATE	DESCRIPTION	APPROVED BY

SCALE: NOTED
DRAWN: AGR
CHECKED: MFH
DATE: Sep., 2018

FOR PRELIMINARY REVIEW ONLY
NOT FOR CONSTRUCTION
September 11, 2018
MURRAY F. HUDSON, P.E.
TEXAS REG. NO. 78198

SANITARY SEWER EXTENSION EXHIBIT

PARK SPRINGS IHS, BLOCK 1, LOTS 1 THROUGH 3

CORPUS CHRISTI, TEXAS

URBAN ENGINEERING
TBPE FIRM NO. 145, TBPLS FIRM NO. 10032400
2725 SWANTNER, CORPUS CHRISTI, TX 78404
PHONE: 361.854.3101 WWW.URBANENG.COM

SHEET 1 OF 1

JOB NO. 043223.00.01