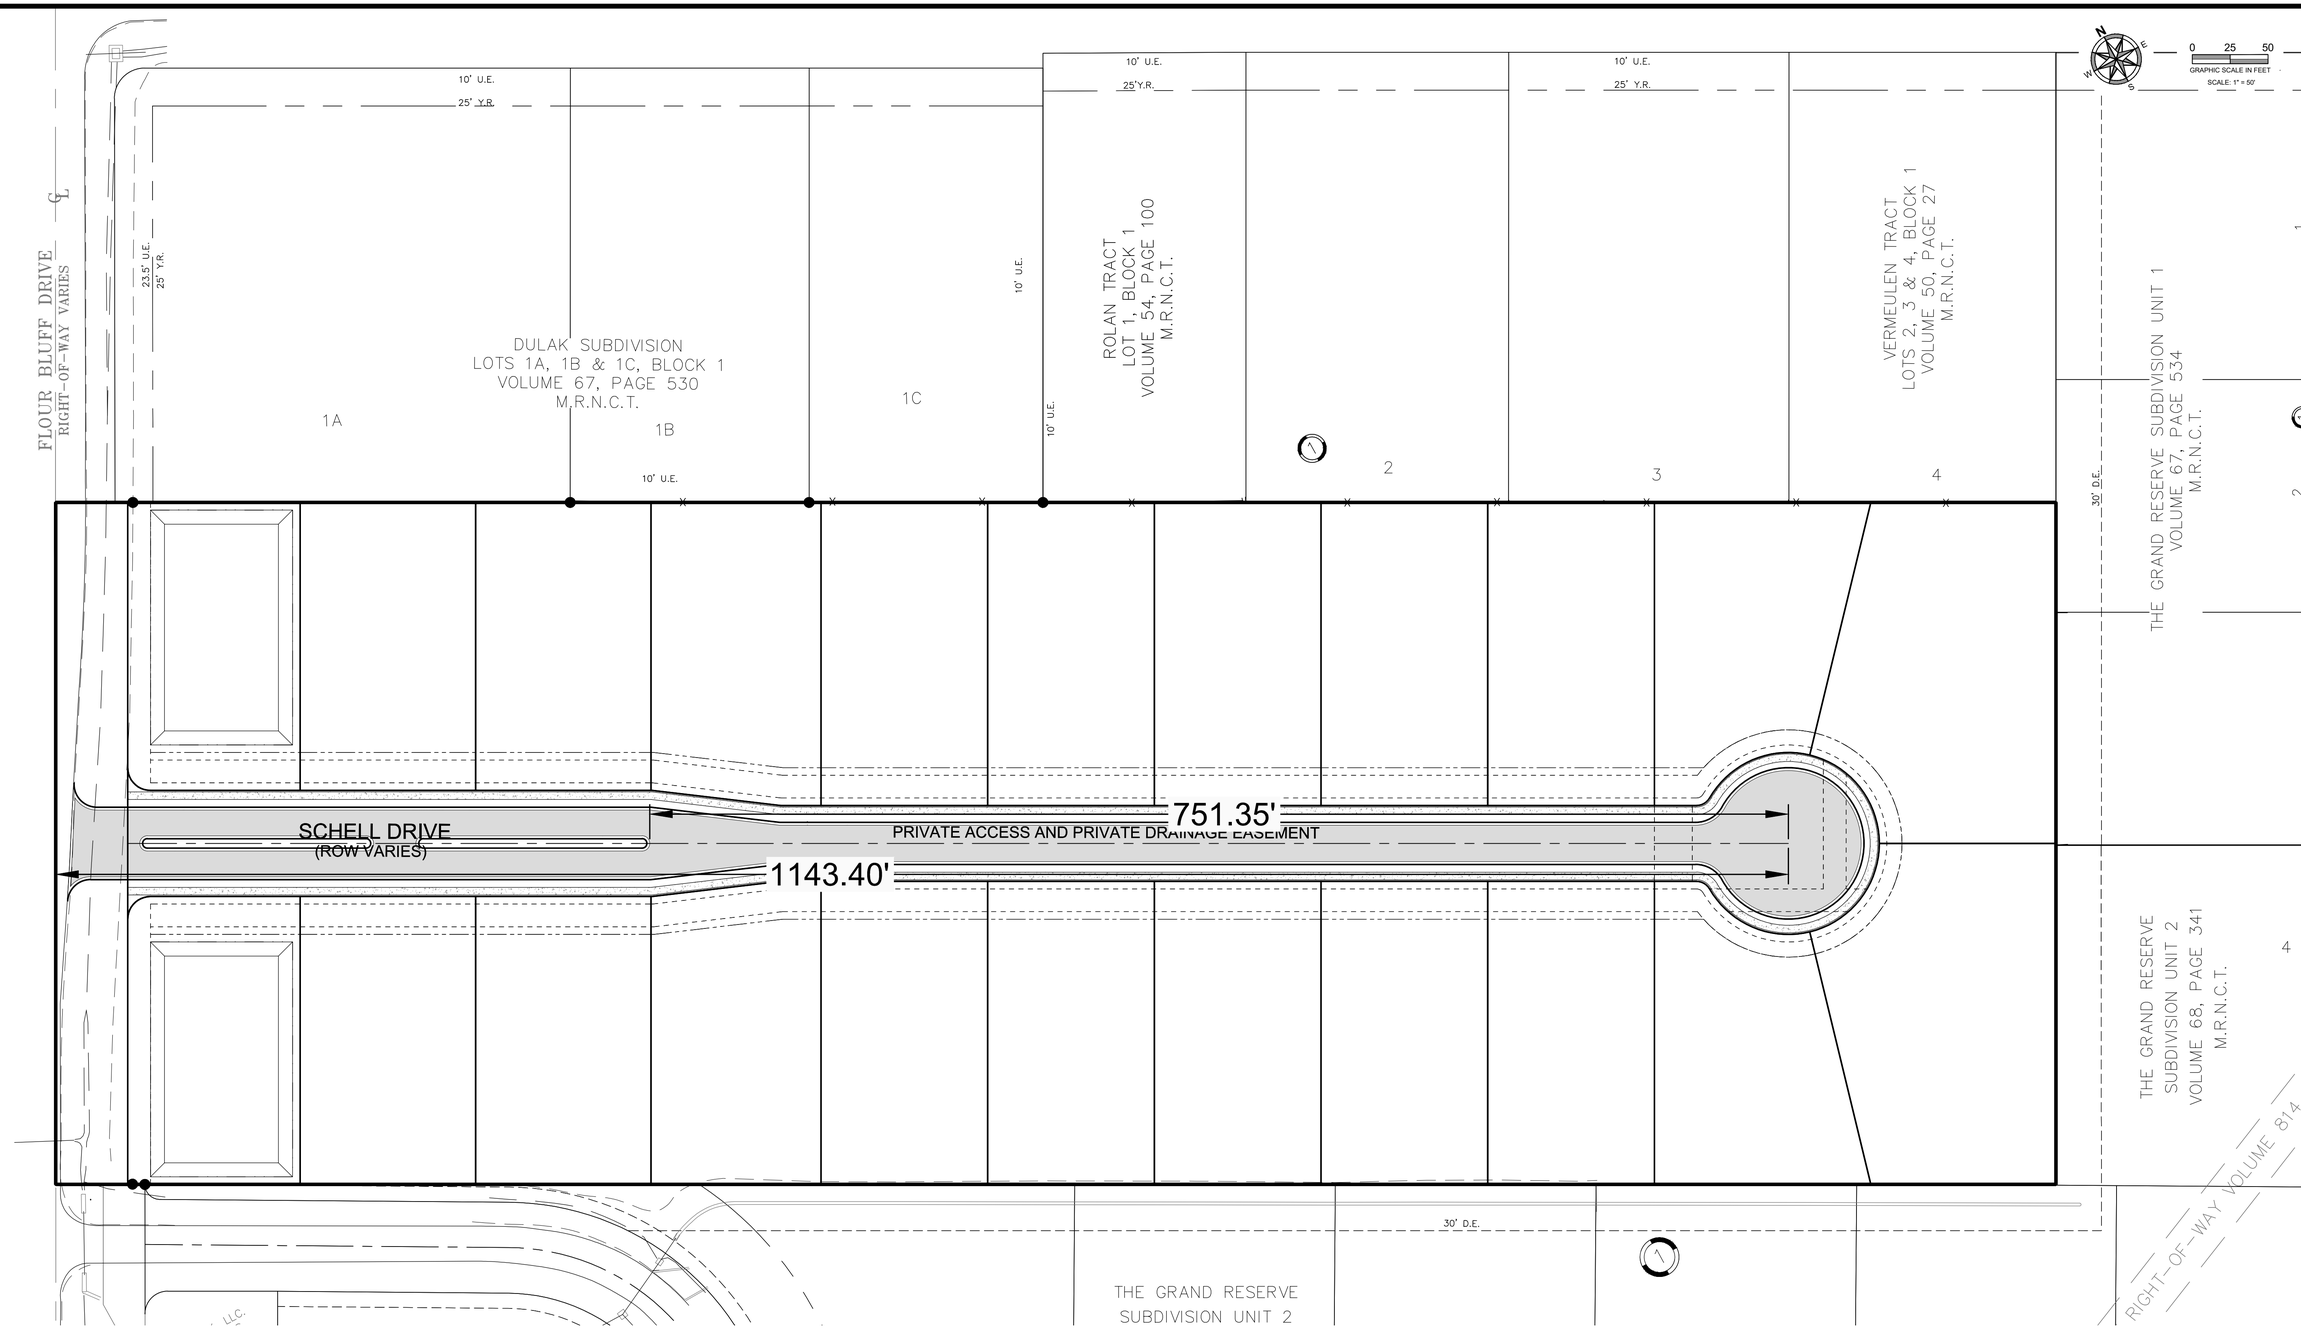

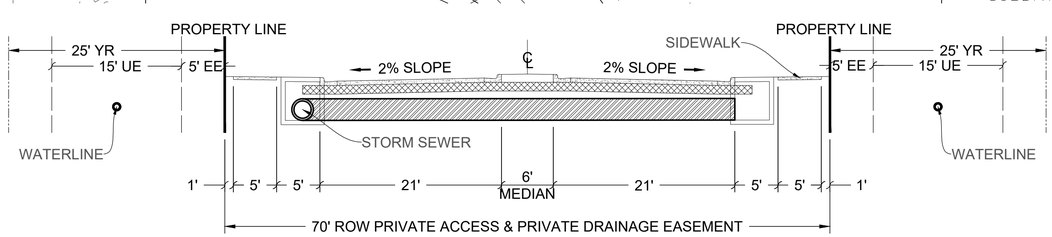

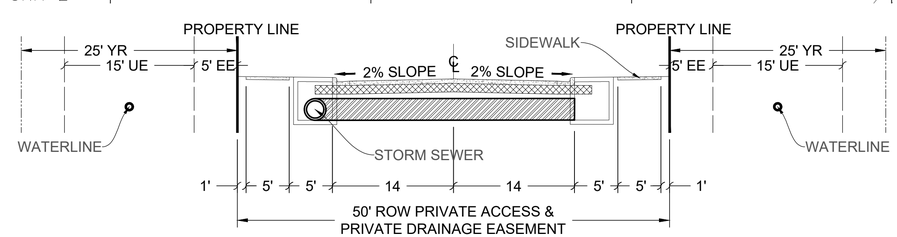

PREPARED BY AND ON BEHALF OF:
CRAIG B. THOMPSON, P.E.
PHONE: 361-814-0900
FAX: 361-814-4001
EMAIL: cthompson@hanson-inc.com
SURVEYOR: TBD

DESIGNED BY	DRAWN BY	REVIEWED BY	SURVEY DATE
SMM	CBT	CBT	
PROJECT NO.		DRAWING NAME	DRAWING DATE
1E0530.1		UTILITY	06/06/18
REVISION			

Hanson Professional Services Inc.
4501 Gollihar Rd.
Corpus Christi, Texas 78411
TBPE F-417 / TBPLS F-10039500 / TBAE F-BR 2458

©Copyright Hanson Professional Services Inc. 2016

LAYOUT PLAN OF KENLEY ESTATES

CITY OF CORPUS CHRISTI, NUECES COUNTY, TEXAS

SHEET 1 OF 1

© 2017 - HANSON PROFESSIONAL SERVICES INC. - I:\1TILDSB\1E0530\1CAD\SITE\SHEET\PRELIMINARY LAYOUT.DWG