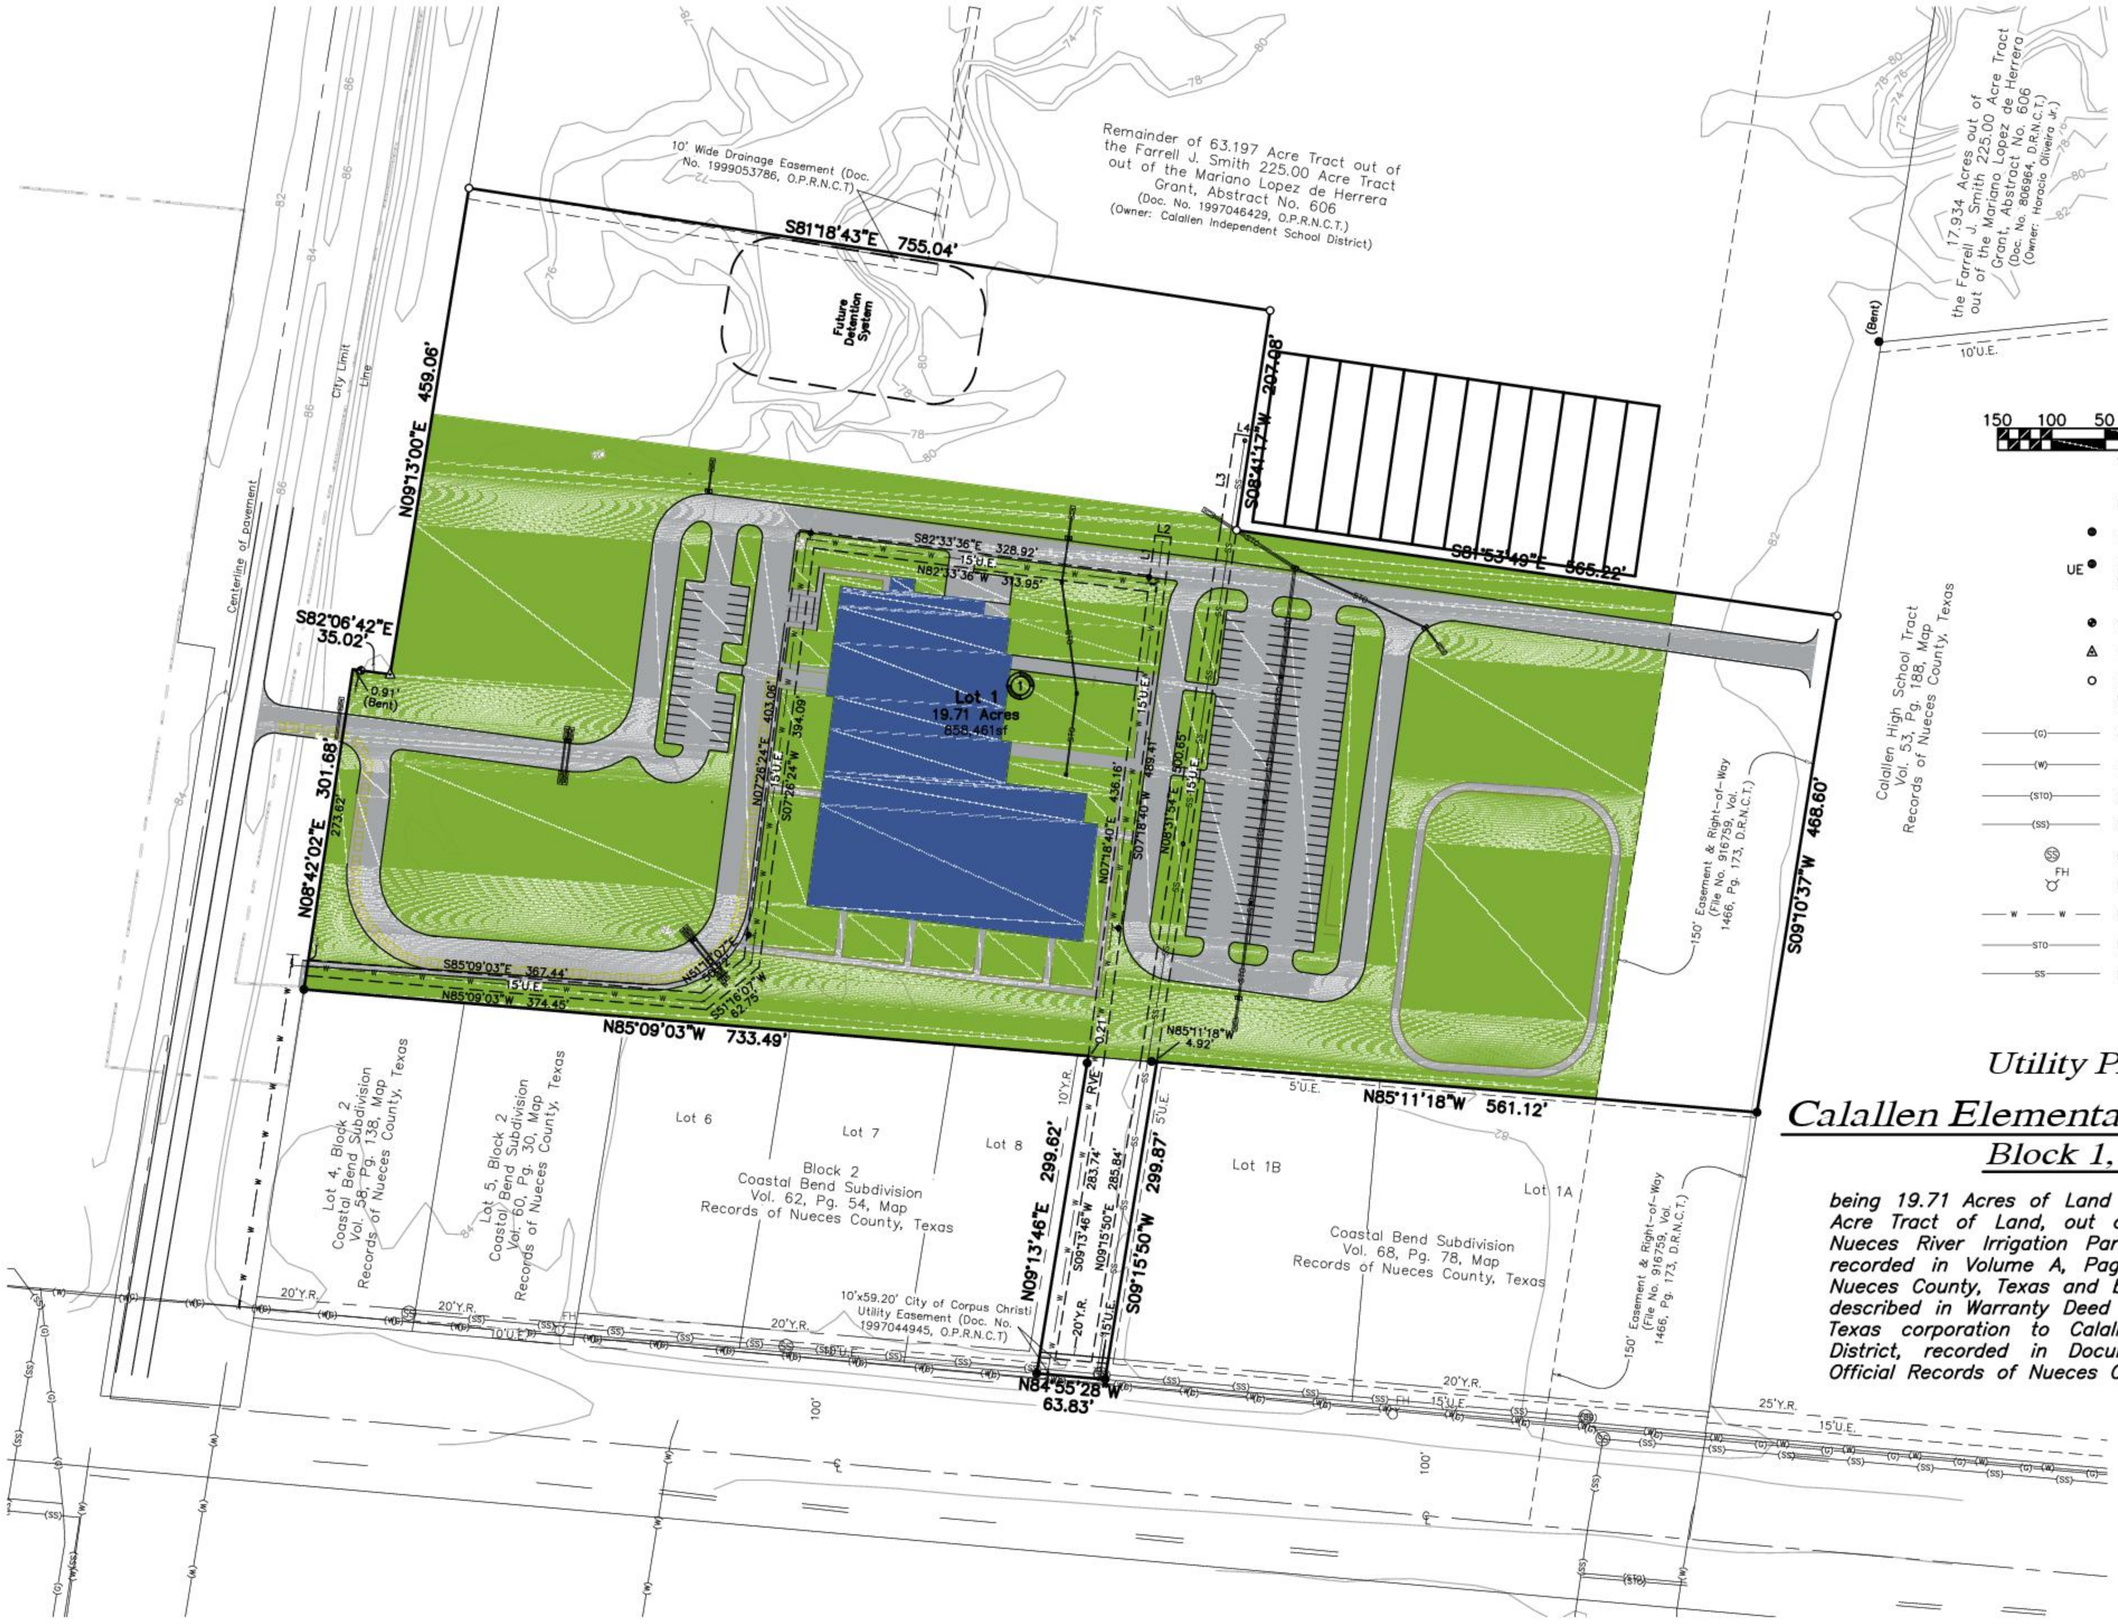

Utility Plan of
Calallen Elementary School Tract
Block 1, Lot 1

being 19.71 Acres of Land out of a called 63.197 Acre Tract of Land, out of Annex No. 1 to the Nueces River Irrigation Park, a map of which is recorded in Volume A, Page 55, Map Records of Nueces County, Texas and being the same property described in Warranty Deed from Oso Corp., Inc., a Texas corporation to Calallen Independent School District, recorded in Document No. 1997046429, Official Records of Nueces County, Texas.

Engineer/Surveyor:
Urban Engineering
2725 Swantner Drive
Corpus Christi, Texas 78404
(361)854-3101

Owner/Developer:
The Calallen Independent School District
4205 Wildcat Drive
Corpus Christi, Texas 78410
(361)242-5600

URBAN ENGINEERING
TBPE FIRM NO. 145, TBPLS FIRM NO. 10032400
2725 SWANTNER DR, CORPUS CHRISTI, TX 78404
PHONE: 361.854.3101 WWW.URBANENG.COM

Submitted: 10/3/18
SCALE: 1"=100'
JOB NO.: 17232.B8.08
SHEET: 1 of 1
DRAWN BY: XG

©2018 by Urban Engineering
urbansurvey1@urbaneng.com